Addendum No. 02, Item No. 18

Attachment 03: Annexure 05 of DRC 05010

National High Speed Rail Corporation Ltd.
Reg. No. 291002

Demarcation chart of E-1 Package for SER & DSS

Annexure-5
FOR REFERENCE ONLY

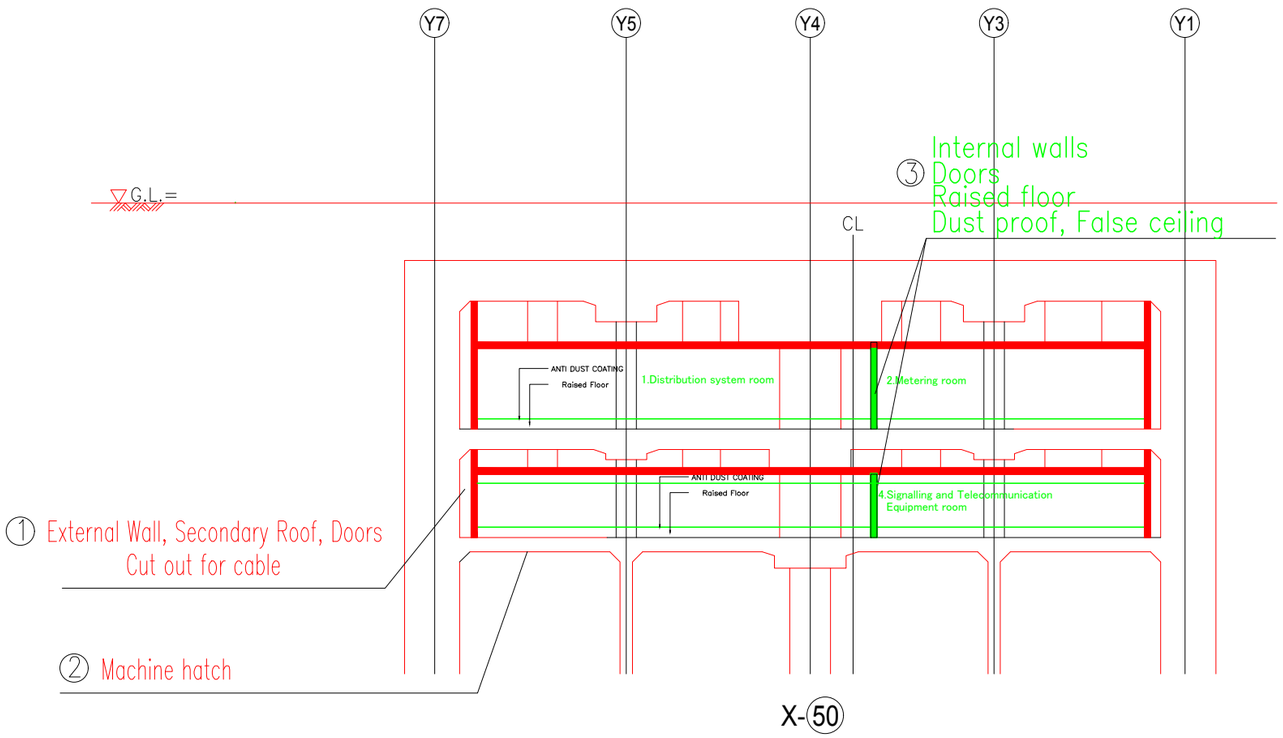

	Room / Equipment	Construction
1	External Wall, Secondary Roof, Doors,Cut out for cable	C-1
2	Machine Hatch	C-1
3	Internal walls, Doors, Raised floor, Dust proof, False ceiling	E-1
4	AHU, Water piping	C-1
5	Duct for Air conditioning, Ventilation, Smoke Extraction and Gas exhaust (including fan)	C-1
6	Duct for Air conditioning and Ventilation, AHU Alarm	E-1
7	Duct for Smoke Extraction, Gas exhaust included Fire Damper and Fire fighting system	E-1
8	SER & DSS Equipment room Fire alarm to Station	C-1
9	Power supply	C-1
10	Power supply	E-1
11	Earthing works	C-1
12	Earthing works, Earthing terminal Box	E-1
13	Station Fire alarm to OCC	C-1
14	Station Fire alarm to OCC	E-1
15	Backup Generator, Backup Generator operation duct	E-1

※To be decided by the local fire authority.

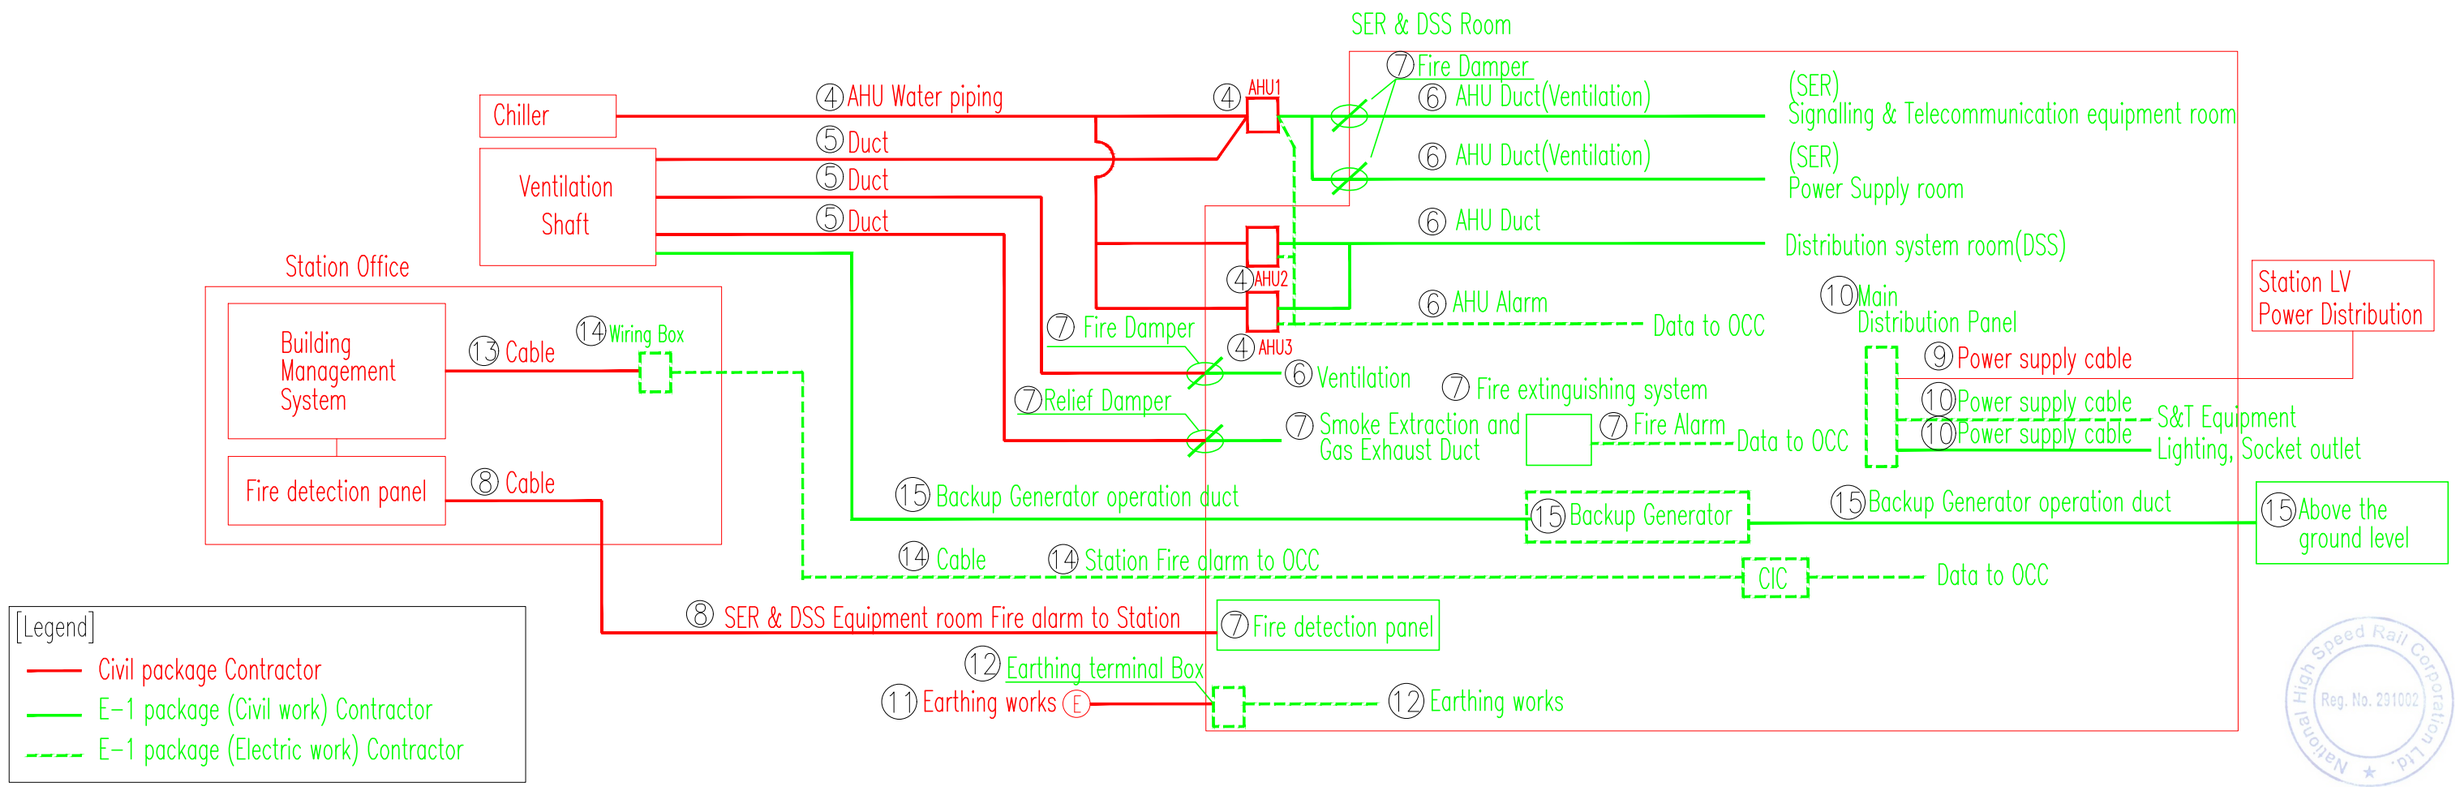

National High Speed Rail Corporation Ltd. Reg. No. 291002